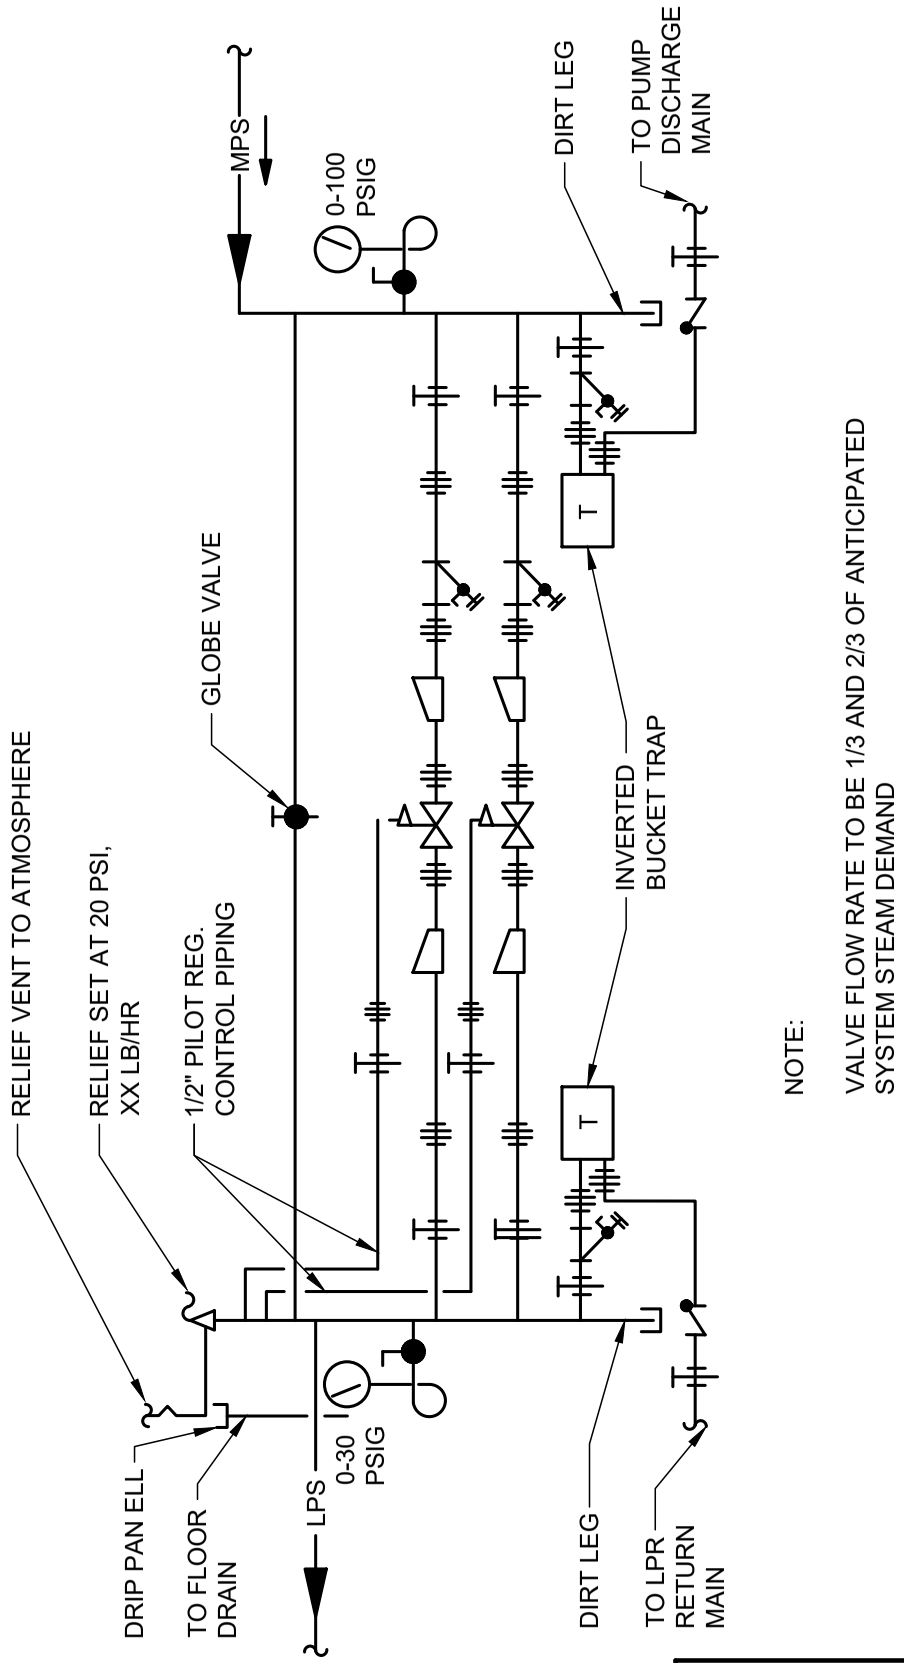

NOTE:

VALVE FLOW RATE TO BE 1/3 AND 2/3 OF ANTICIPATED SYSTEM STEAM DEMAND

NOTES:

1. THIS INSTALLATION DETAIL SHALL BE UTILIZED FOR ALL PROJECTS UTILIZING DISTRICT ENERGY CHILLED WATER PIPING.
2. ALL ELECTRICAL AND DATA WIRING SHALL BE IN CONDUIT PER CSU STANDARDS.
3. DRAWING NOT TO SCALE.

Colorado State University FACILITIES PLANNING, DESIGN AND CONSTRUCTION STANDARDS	DRAWING: M-1C
DATE: 03/04/2021	MECHANICAL DIV.23

STEAM PRESSURE REDUCING STATION DETAIL